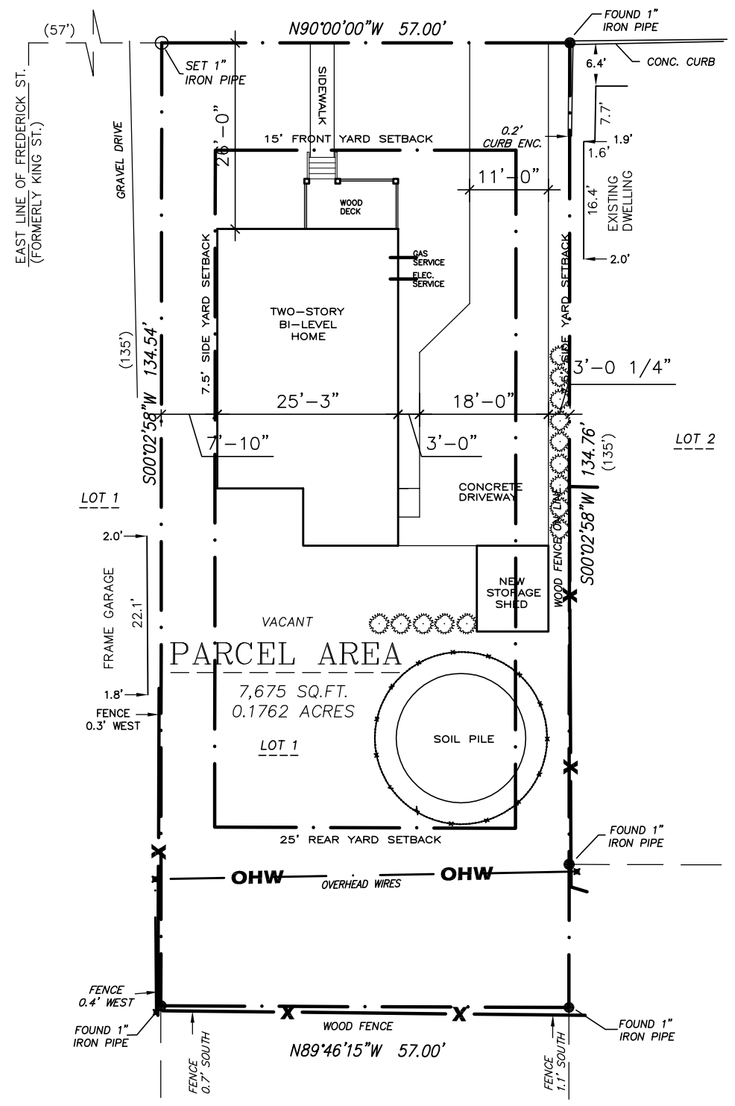

SITE PLAN

SCALE: 1" = 20'-0" NORTH

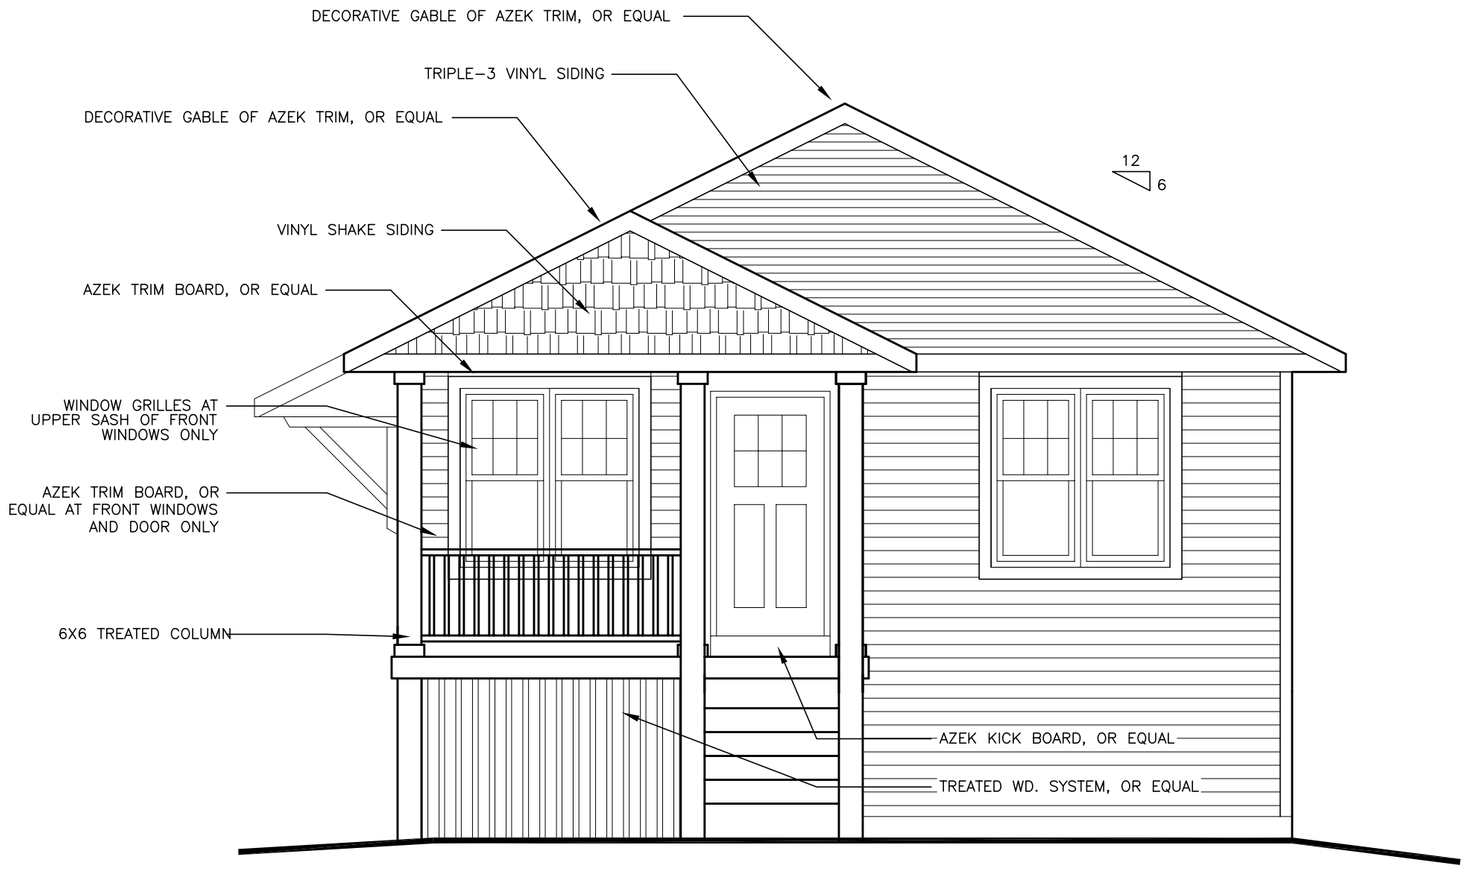

FRONT ELEVATION

SCALE: 1/4"=1'-0"

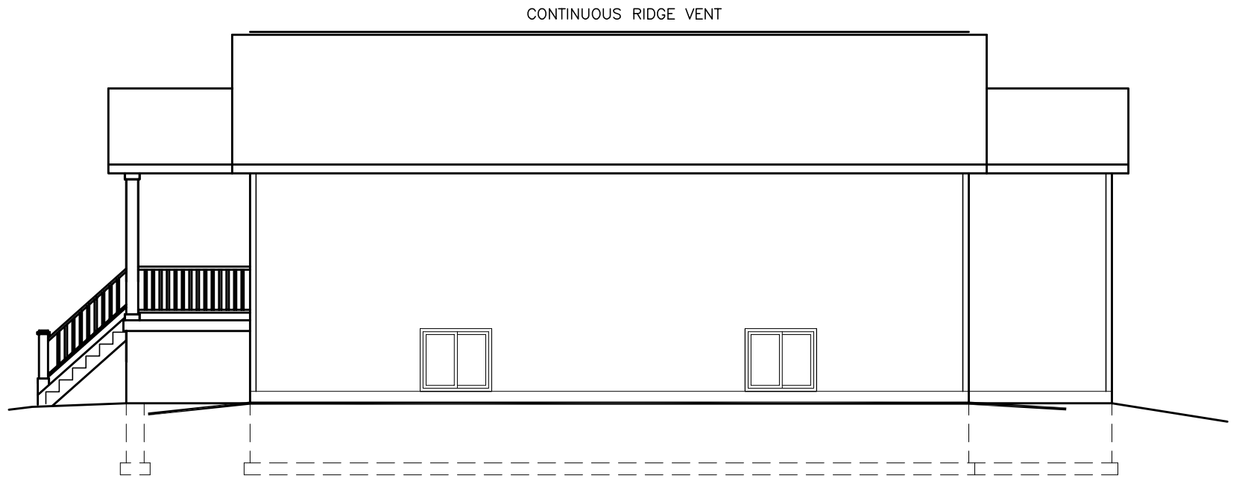

SOUTH ELEVATION

SCALE: 1/8"=1'-0"

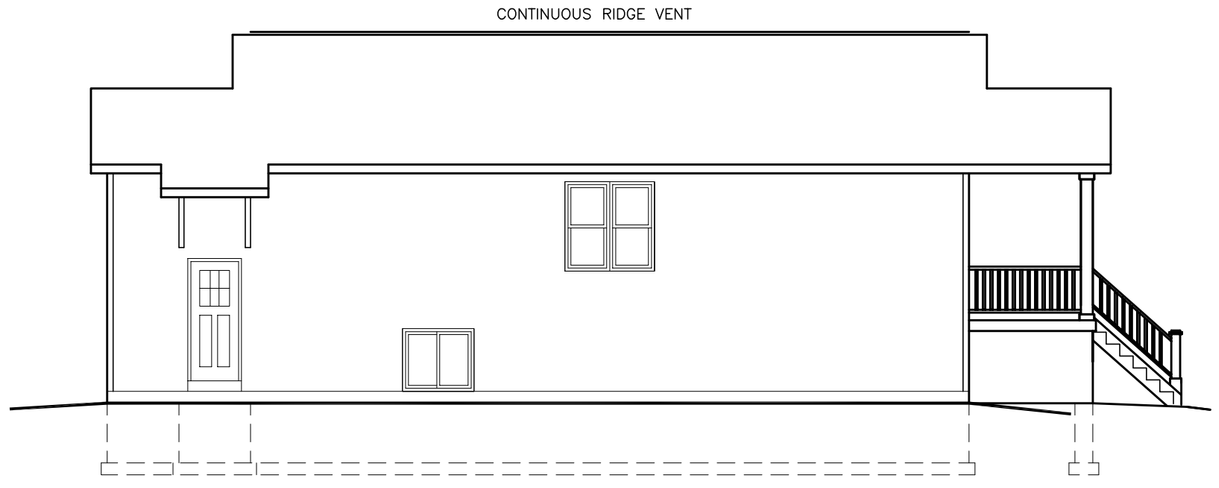

NORTH ELEVATION

SCALE: 1/8"=1'-0"

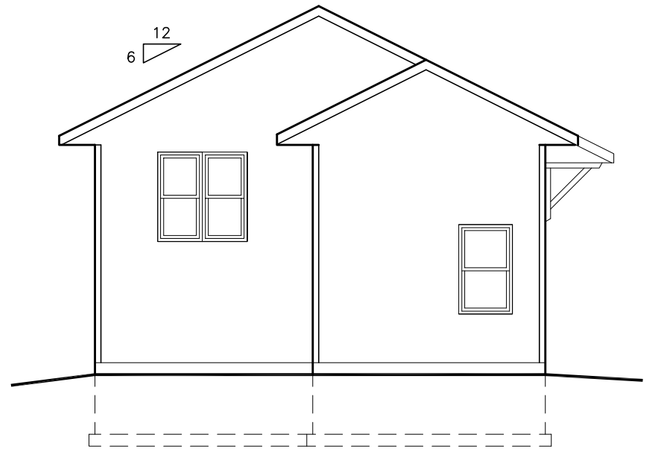

REAR ELEVATION

SCALE: 1/8"=1'-0"

CHET
WESENBERG
ARCHITECT, LLC
3265 CASEY TRAIL
OSHKOSH, WI 54904
TELE-920-230-4900
FAX -920-230-4910

MAY 25, 2011
REVISIONS

HABITAT FOR HUMANITY HOME
213 PROSPECT AVENUE
OSHKOSH, WI

CHET WESENBERG ARCHITECT LLC

PROJECT NUMBER
1112

A3
SHEET NUMBER

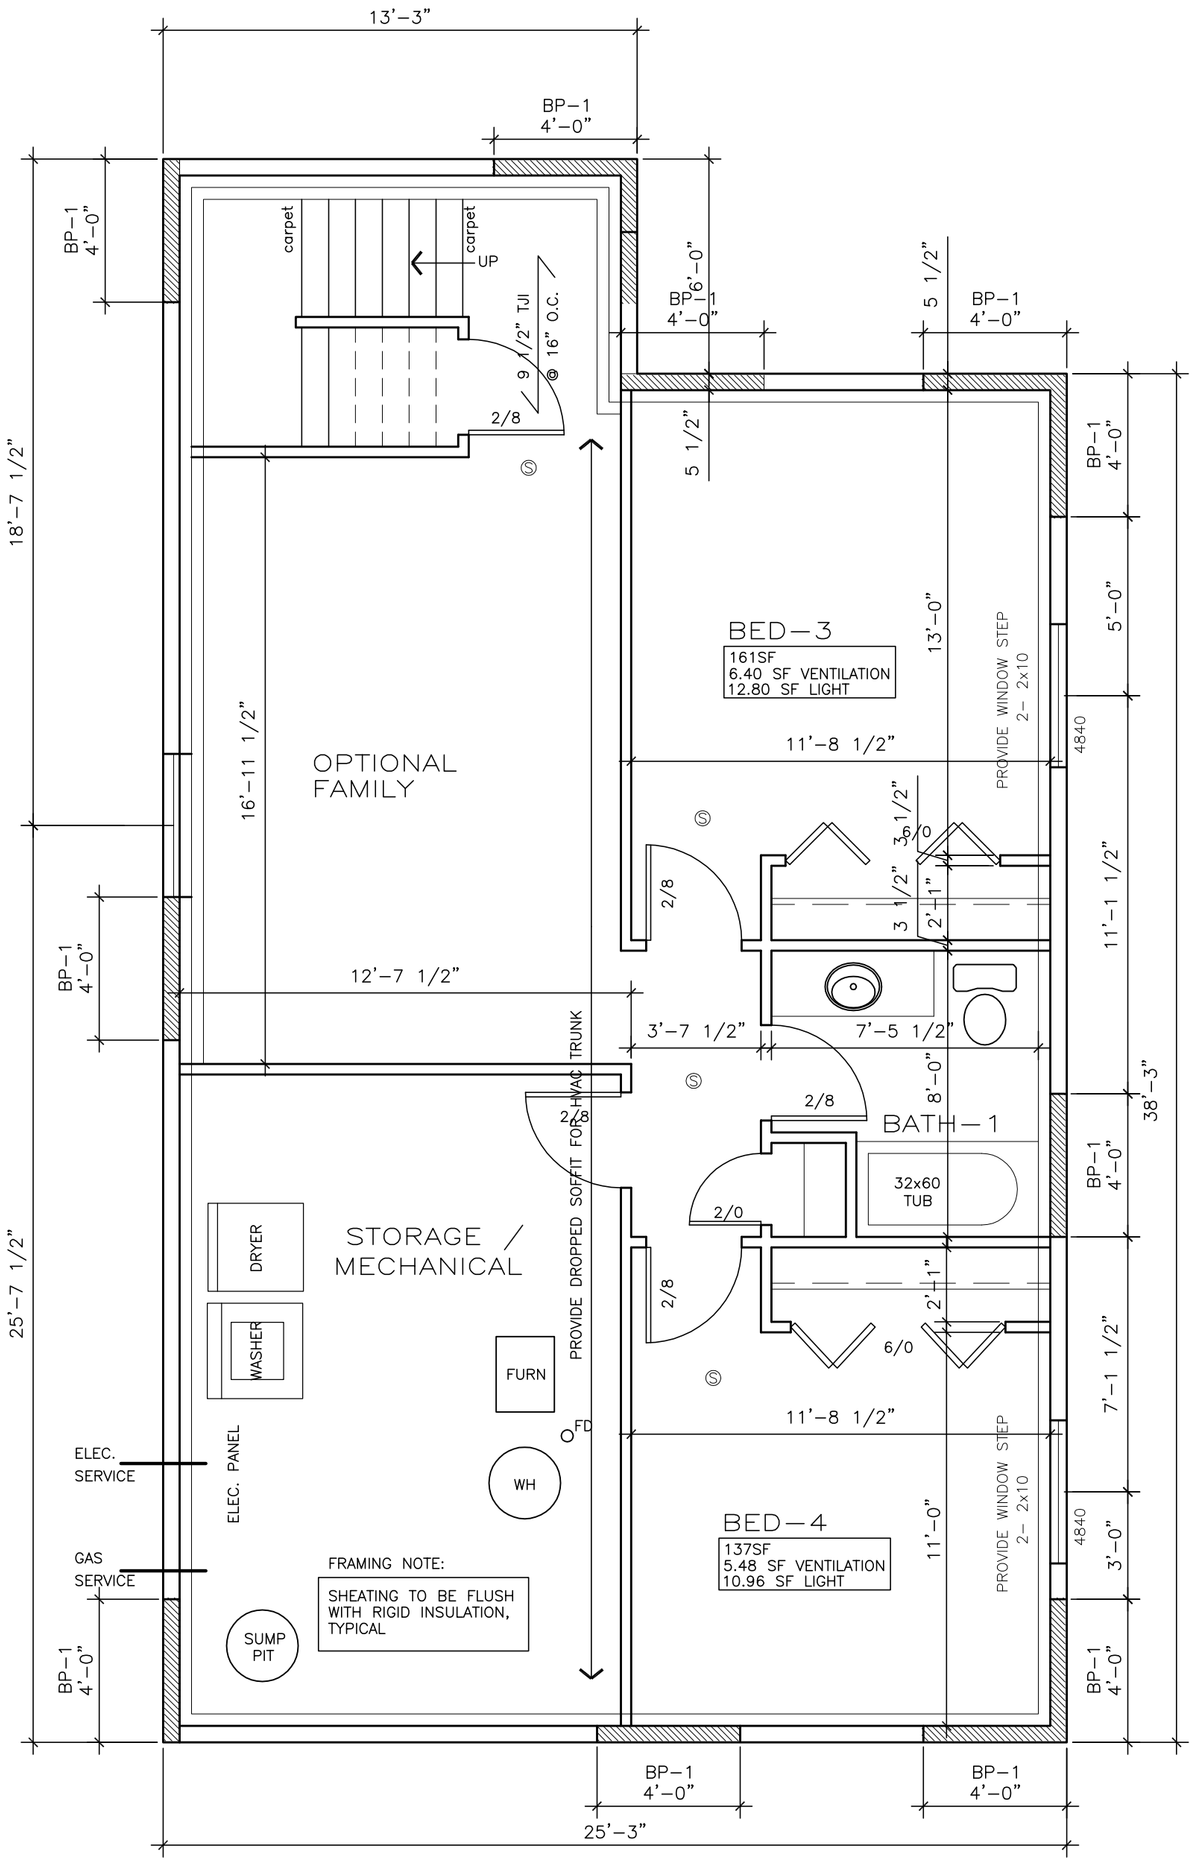

LOWER LEVEL PLAN

SCALE: 1/4"=1'-0"

BRACED WALL PANEL LEGEND

SEE BUILDING CODE FOR PROPER TIE DOWNS UDC COMM 21.25

- BP-1 METHOD 4 48" PANEL FOR CONTINUOUS SHEATHING
- METHOD 7 (BP-2) REDUCED PANEL FOR CONTINUOUS SHEATHING
- BP-2 METHOD 6 GYPSUM INTERIOR PANEL
- PW-1 METHOD 9 PORTAL FRAMING PANEL
- # / A — VERTICAL & HORIZONTAL BRACED WALL LINES

NOTE:

1. STRUCTURAL PANEL WALL SHEATHING SHALL BE 7/16" OSB (MIN) WITH A STUD SPACING OF 16" O.C. (MAX.)
2. WALL SHEATHING SHALL BE INSTALLED WITH 8d NAILS AT 6" O.C AT EDGE/ PERIMETER AND 12" O.C. AT ALL INTERMEDIATE SUPPORTS/STUDS
3. PROVIDE (2) ANCHOR BOLTS INSTALLED PER COMM 21.18 AT EACH REQUIRED PANEL

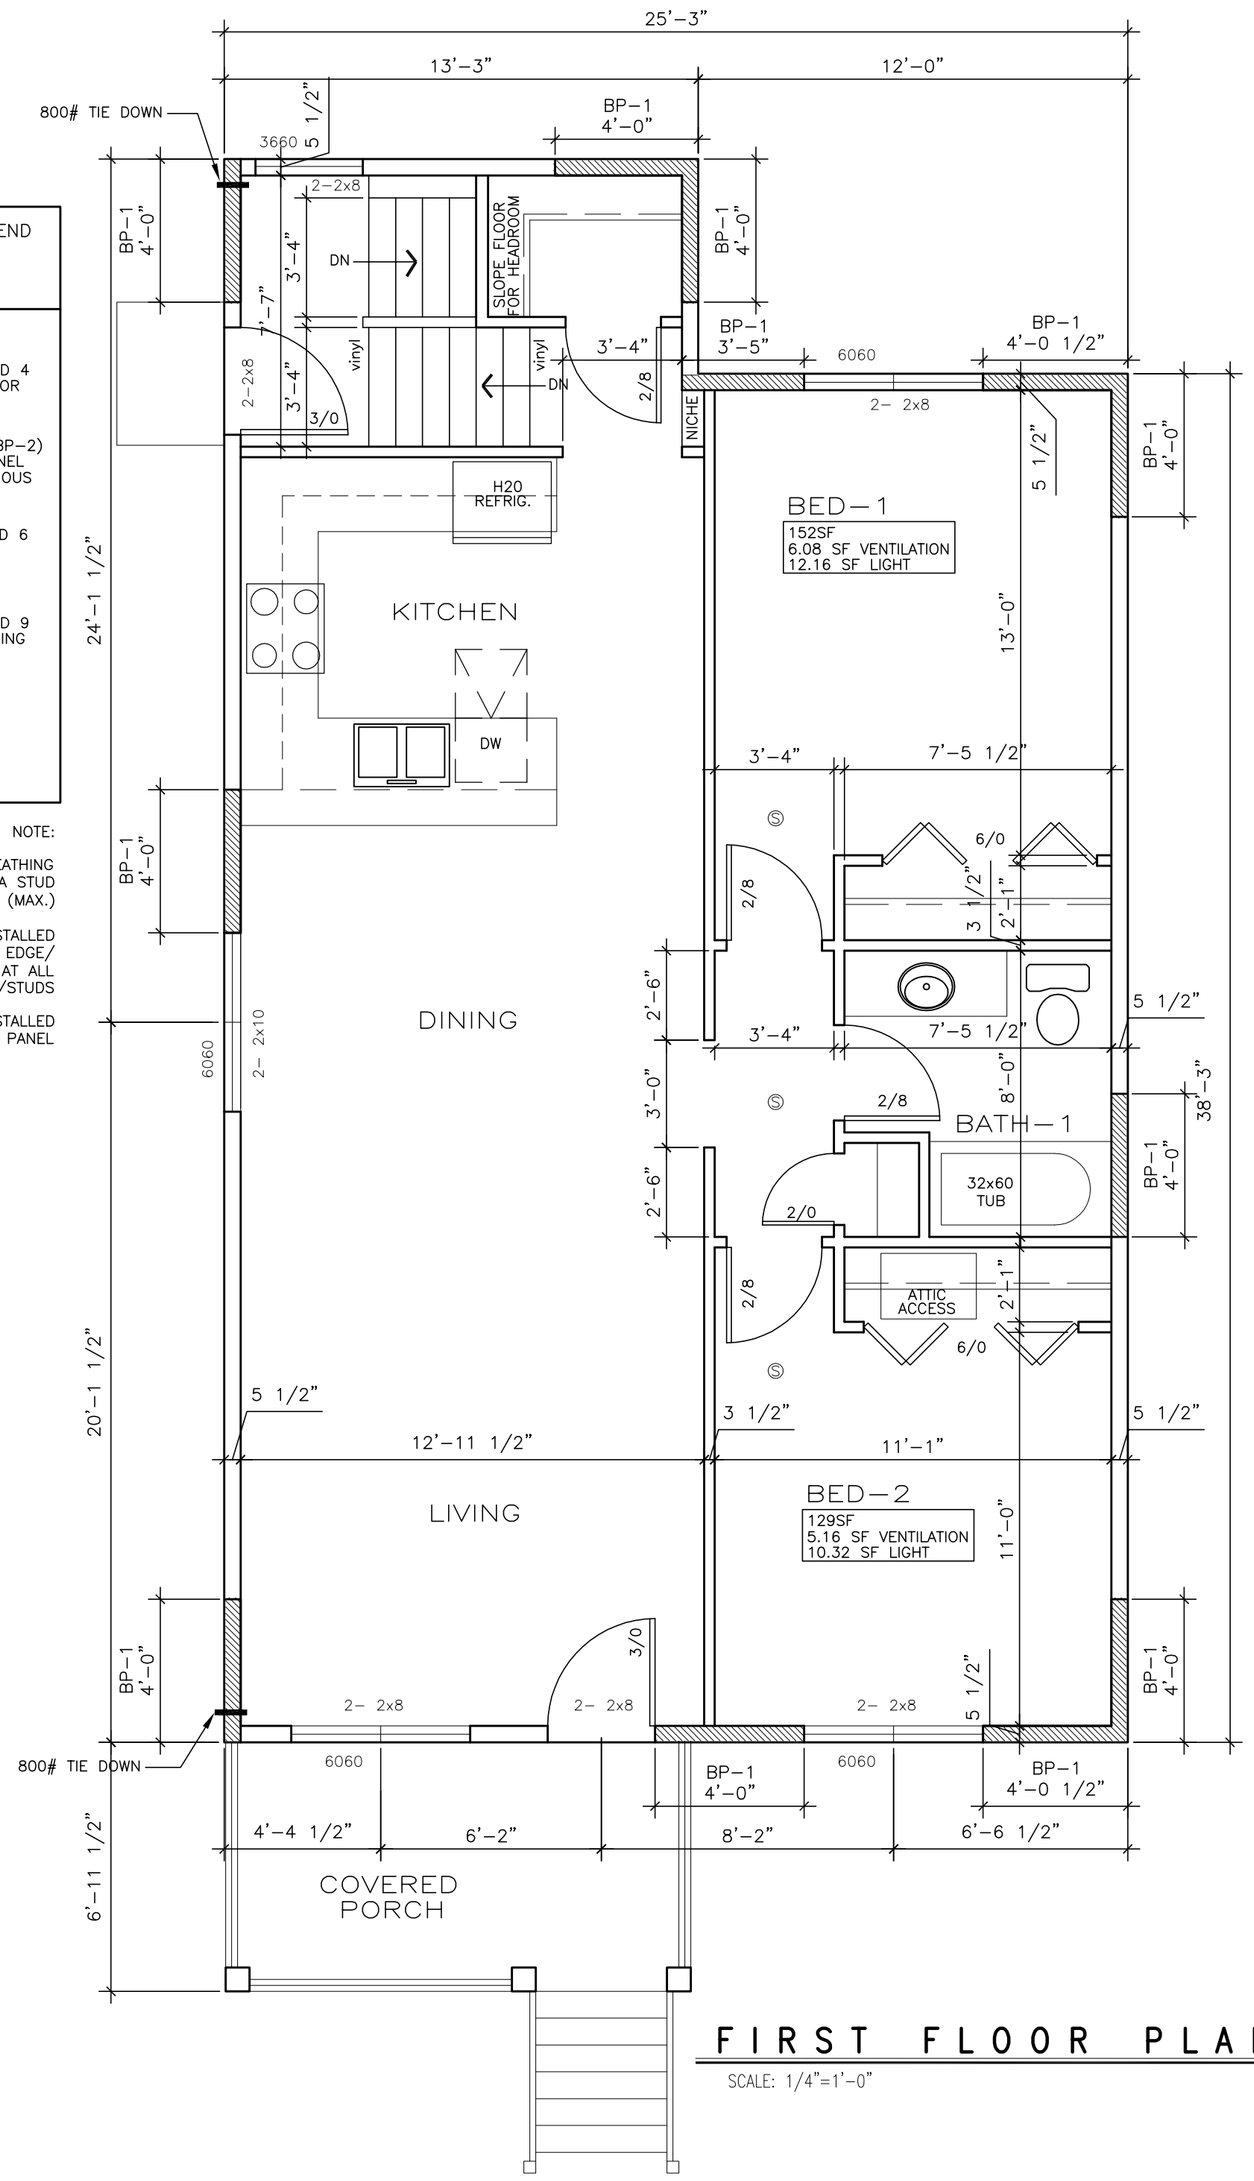

FIRST FLOOR PLAN

SCALE: 1/4"=1'-0"

CHET
WESENBERG
ARCHITECT, LLC
3265 CASEY TRAIL
OSHKOSH, WI 54904
TELE-920-230-4900
FAX -920-230-4910

MAY 25, 2011
REVISIONS

HABITAT FOR HUMANITY HOME
213 PROSPECT AVENUE
OSHKOSH, WI

CHET WESENBERG ARCHITECT LLC

PROJECT NUMBER
1112

A2
SHEET NUMBER

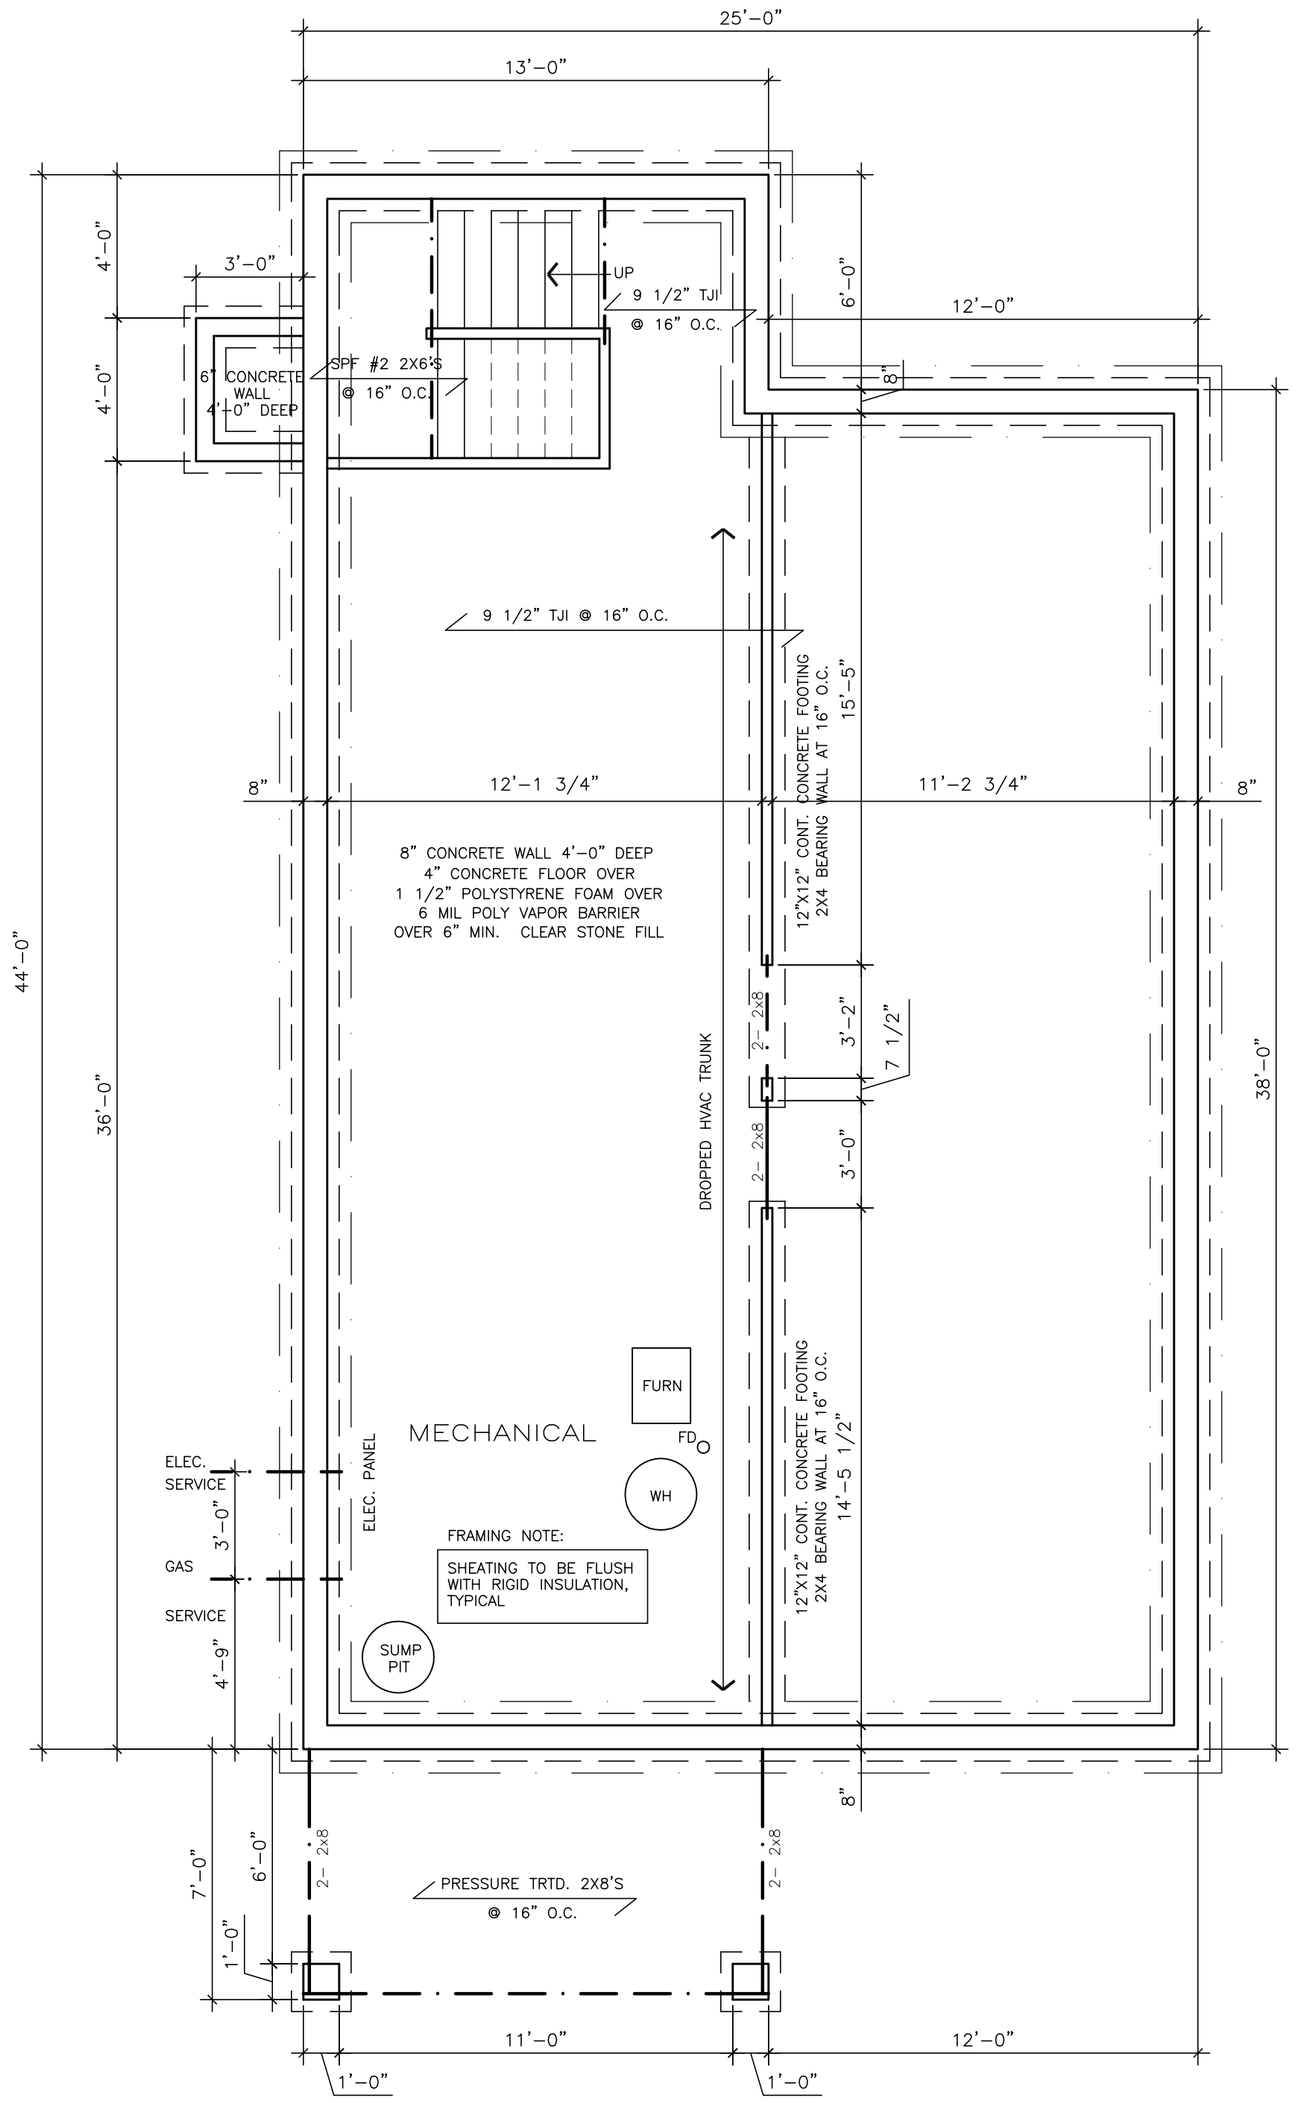

FOUNDATION PLAN

SCALE: 1/4"=1'-0"

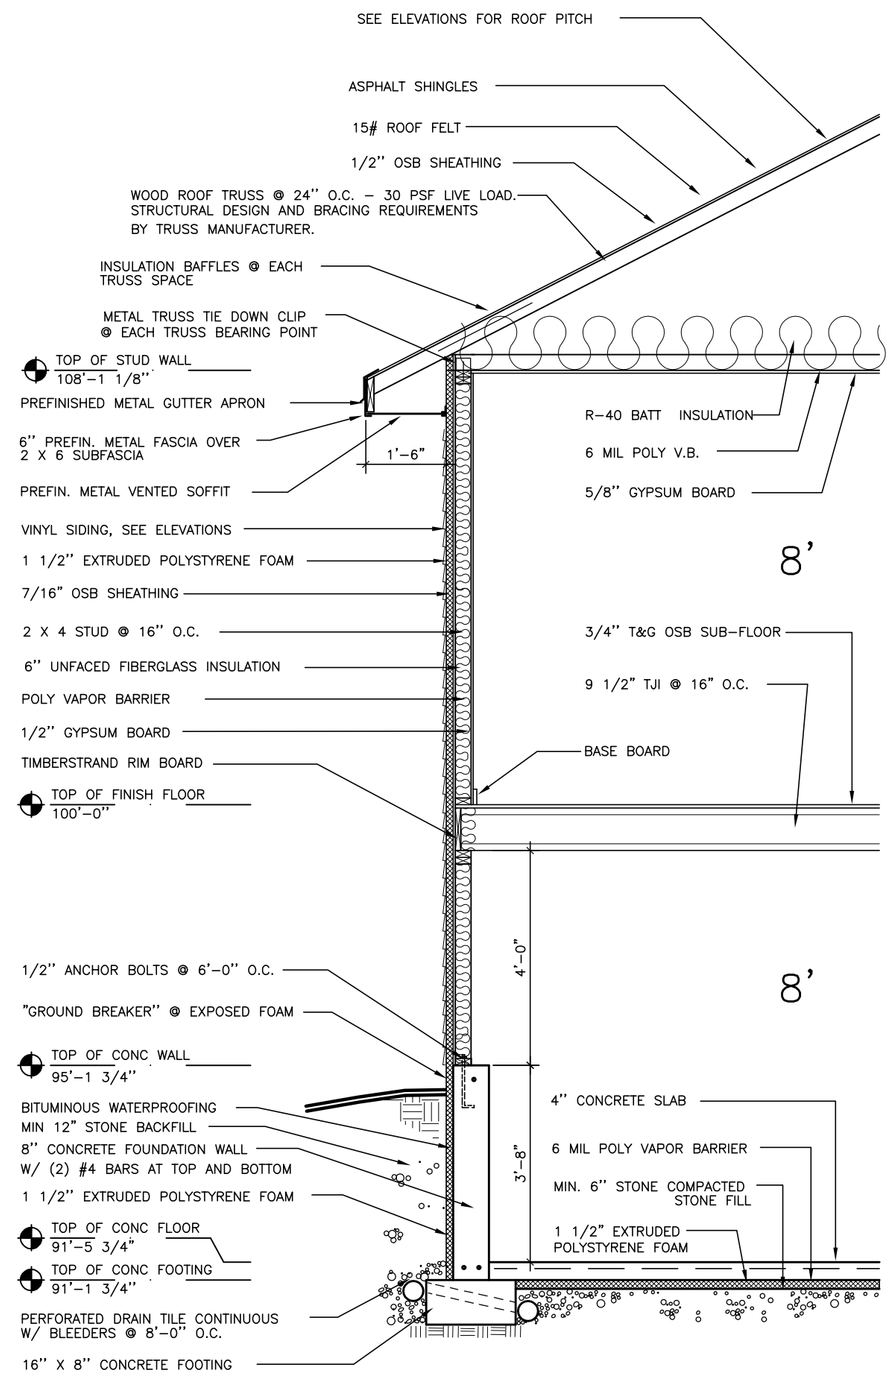

A TYPICAL WALL SECTION @ HOUSE

SCALE: 3/8" = 1'-0"

SHEET INDEX	
A1	SITE PLAN AND WALL SECTION
A2	FLOOR PLANS
A3	ELEVATIONS

3 SHEETS TOTAL

PROJECT DATA	
FIRST FLOOR SF	1045 SF
FINISHED LOWER LEVEL SF	702 SF
TOTAL FINISHED	1747 SF

WHILE EVERY ATTEMPT HAS BEEN MADE TO AVOID MISTAKES IN THE PREPERATION OF THESE DRAWINGS, THE DESIGNER CAN NOT GAURANTEE AGAINST HUMAN ERROR. THE CONTRACTOR SHALL CHECK ALL DIMENSIONS AND DETAILS AND BE RESPONSIBLE FOR ANY CHANGES AND OR ADJUSTMENTS REQUIRED DURING CONSTRUCTION

NOTE:
1. ALL DIMENSIONS ARE TO FACE OF ROUGH FRAMING WALL
2. FINAL DESIGN OF ROOF, FLOOR HEADERS, AND BEAM SYSTEMS TO BE SPECIFIED BY SUPPLIERS
3. ALL HEADERS ARE DOUBLE 2X10 EXCEPT AS NOTED

CHET
WESENBERG
ARCHITECT, LLC
3265 CASEY TRAIL
OSHKOSH, WI 54904
TELE-920-230-4900
FAX -920-230-4910

MAY 25, 2011
REVISIONS

HABITAT FOR HUMANITY HOME

213 PROSPECT AVENUE
OSHKOSH, WI

CHET WESENBERG ARCHITECT LLC

PROJECT NUMBER
1112

A1
SHEET NUMBER